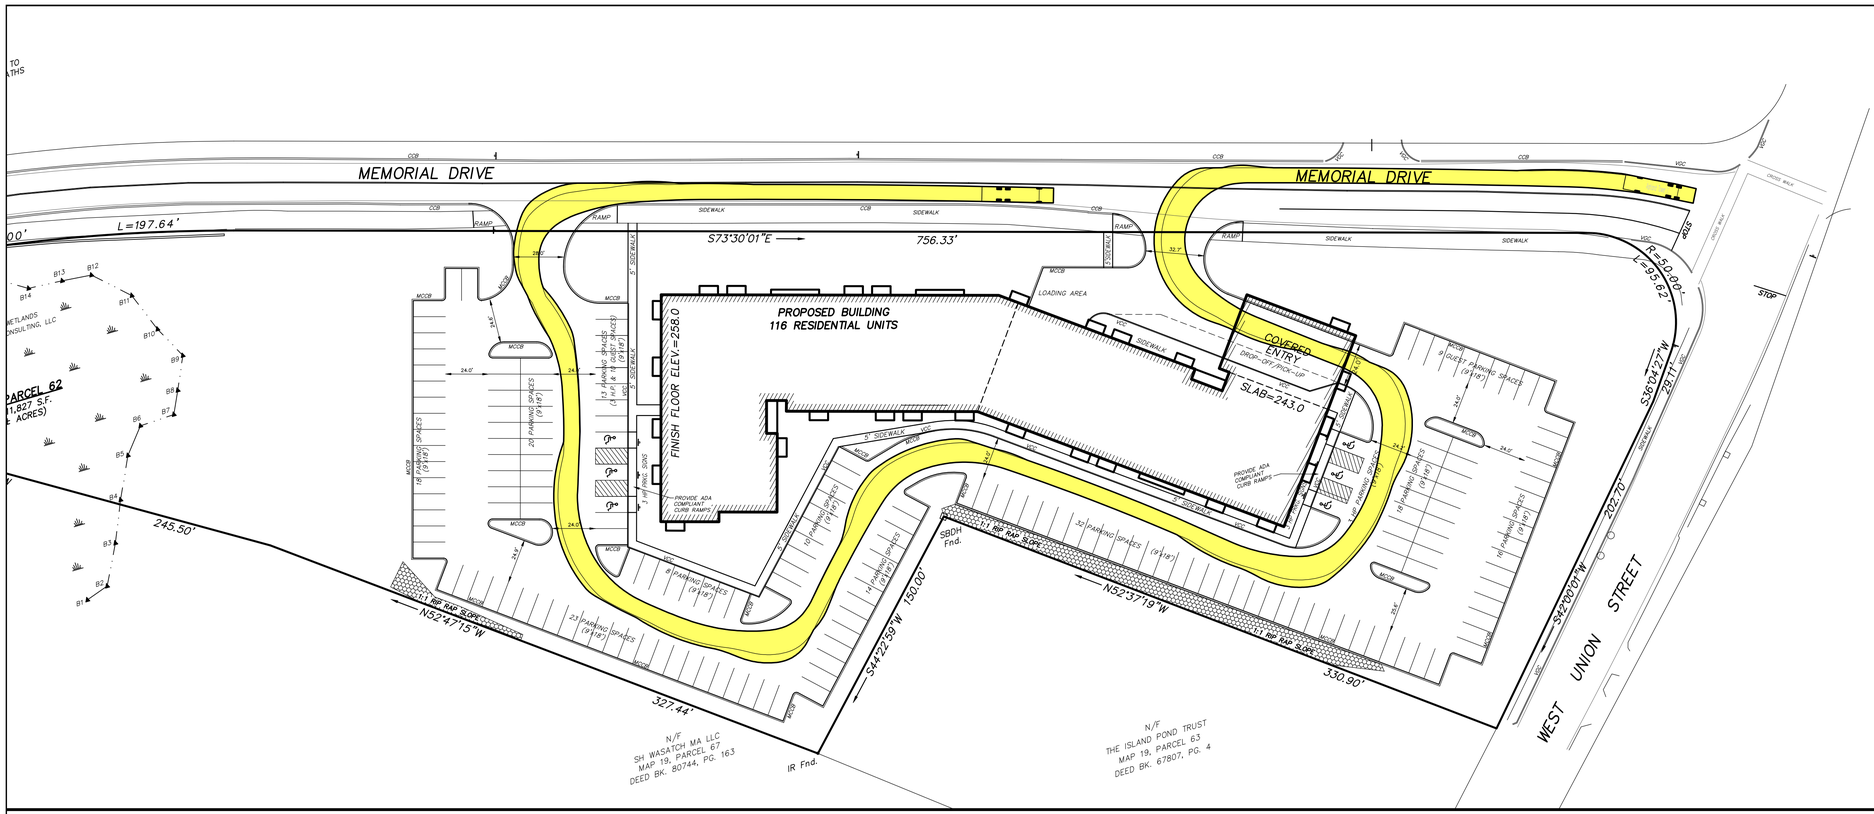

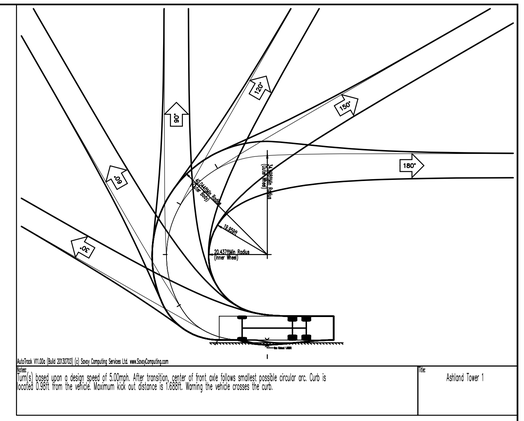

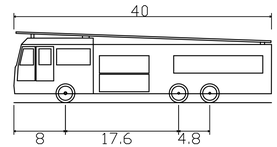

Ashland Tower 1	
Overall Length	40.0ft
Overall Width	8.3ft
Overall Body Height	11.0ft
Min Body Ground Clearance	1.39ft
Track Width	8.3ft
Lock to Lock Time	6.00s
Max Wheel Angle	44.00°

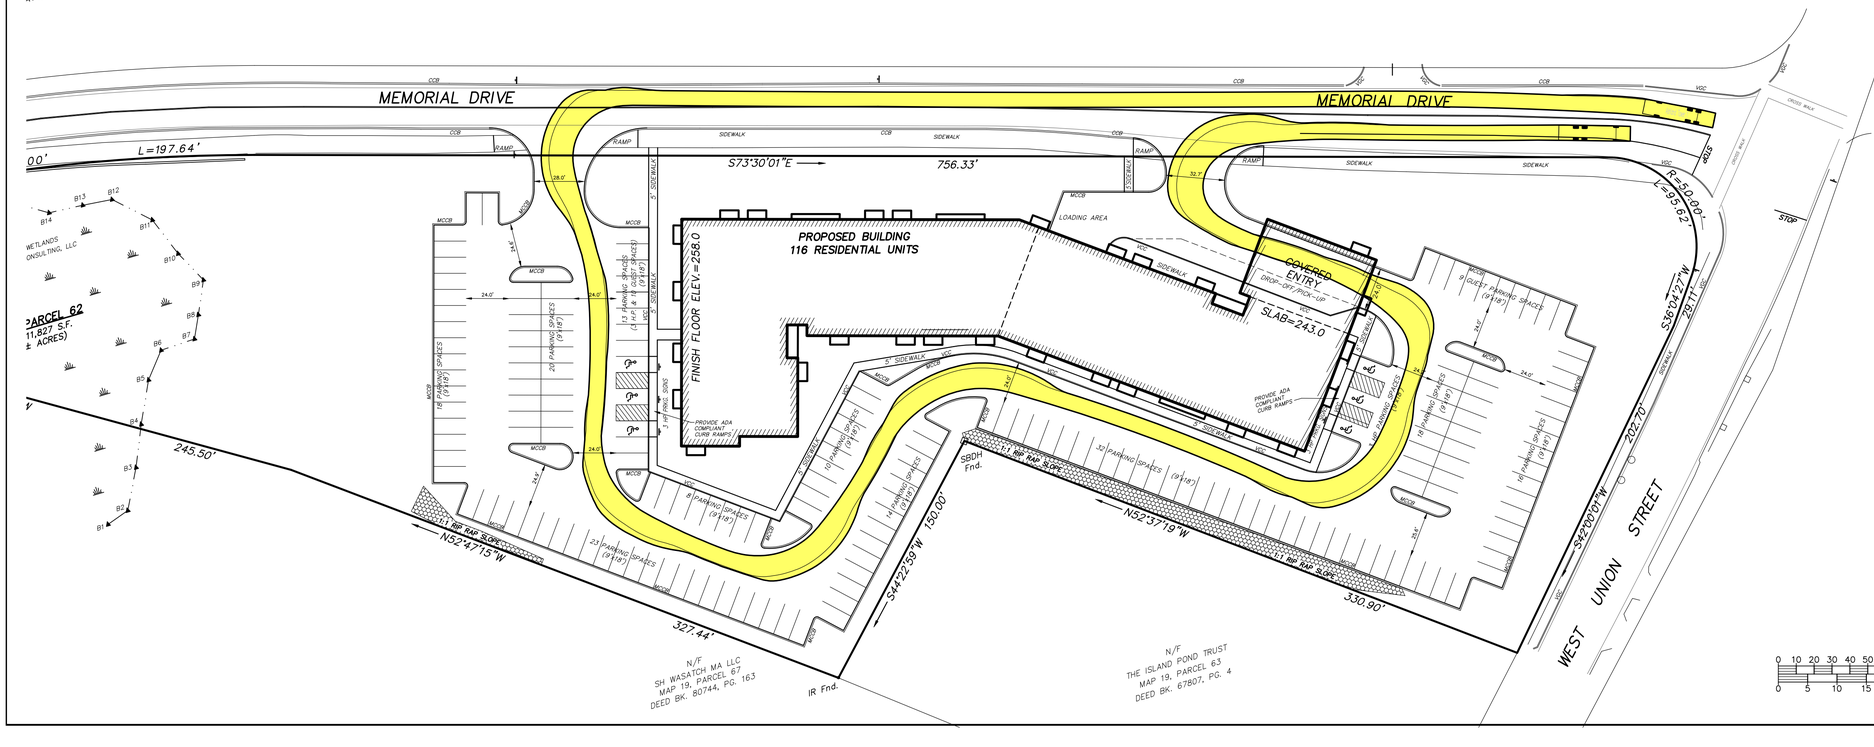

GRAPHIC SCALE: 1"=40'

0 10 20 30 40 50 75 100 150 200 FEET
0 5 10 15 20 30 40 50 60 METERS

ASSESSORS MAP 19, PARCEL 62
DEED BOOK 22694, PAGE 263

OWNER:
JOHN DUDLEY
60 PLEASANT STREET, SUITE 3
ASHLAND, MA 01721

CONNORSTONE ENGINEERING INC.
CIVIL ENGINEERS AND LAND SURVEYORS
10 SOUTHWEST CUTOFF, SUITE 7
NORTHBOROUGH, MASSACHUSETTS 01532
PHONE: 508-393-9727 FAX: 508-393-5242

PROPOSED SITE PLAN OF 55 WEST UNION STREET IN ASHLAND, MA

REVISED:	DESCRIPTION:
DRAWN BY: REM	CHECK BY: VC
DATE: JULY 3, 2025	
SCALE: 1"=40'	SHEET 1 OF 1

TRUCK TURN EXHIBIT