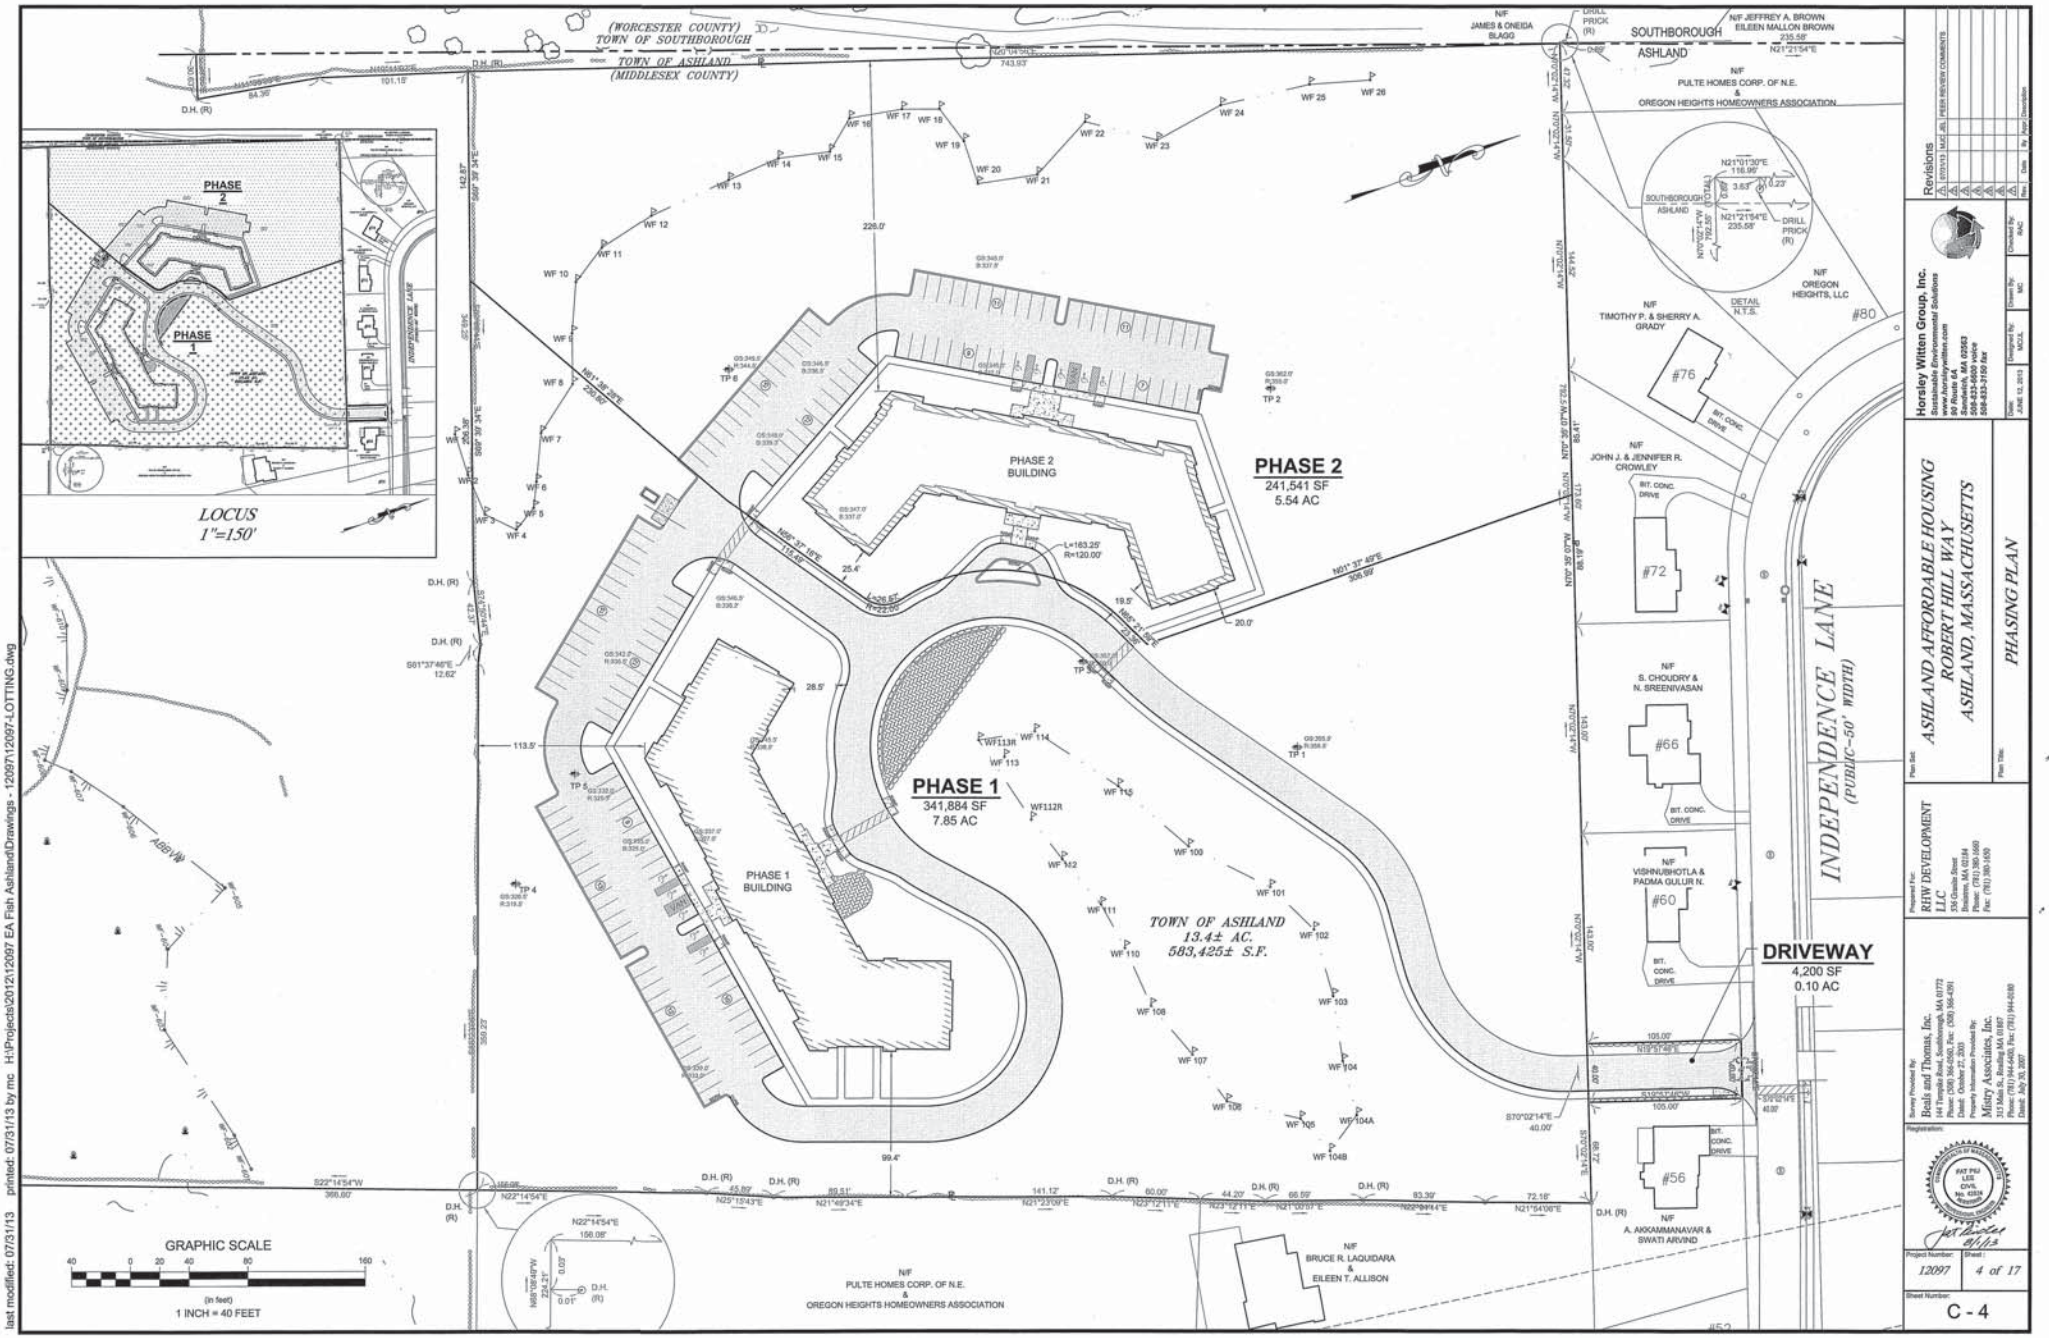


Revisions

| Rev. | Date | By | Appr. | Description |
|---|---|---|---|---|
| 1 | 07/31/13 | MJC | JEL | PEER REVIEW COMMENTS |

Horsley Witten Group, Inc.
Sustainable Environmental Solutions
www.horsleywitten.com
90 Route 6A
Sandwich, MA 02563
508-833-6600 voice
508-833-3150 fax

Date: JUNE 12, 2013 | Designed By: MCJL | Drawn By: MC | Checked By: RAC

Plan Set: ASHLAND AFFORDABLE HOUSING
ROBERT HILL WAY
ASHLAND, MASSACHUSETTS

Plan Title: PHASING PLAN

Prepared For: RHW DEVELOPMENT LLC
536 Granite Street
Braintree, MA 02184
Phone: (781) 380-1660
Fax: (781) 380-1650

Survey Provided By: Beals and Thomas, Inc.
144 Turnpike Road, Southborough, MA 01772
Phone: (508) 366-0560, Fax: (508) 366-4391
Dated: October 27, 2003
Property Information Provided By: Mistry Associates, Inc.
315 Main St., Reading MA 01867
Phone: (781) 944-6400, Fax: (781) 944-0180
Dated: July 30, 2007

Registration:
FAT PIU LEE CIVIL No. 42824 REGISTERED PROFESSIONAL ENGINEER
8/1/13

Project Number: 12097 | Sheet: 4 of 17

Sheet Number: C - 4

last modified: 07/31/13 printed: 07/31/13 by mc H:\Projects\2012\12097 EA Fish Ashland\Drawings - 12097\12097-LOTTING.dwg