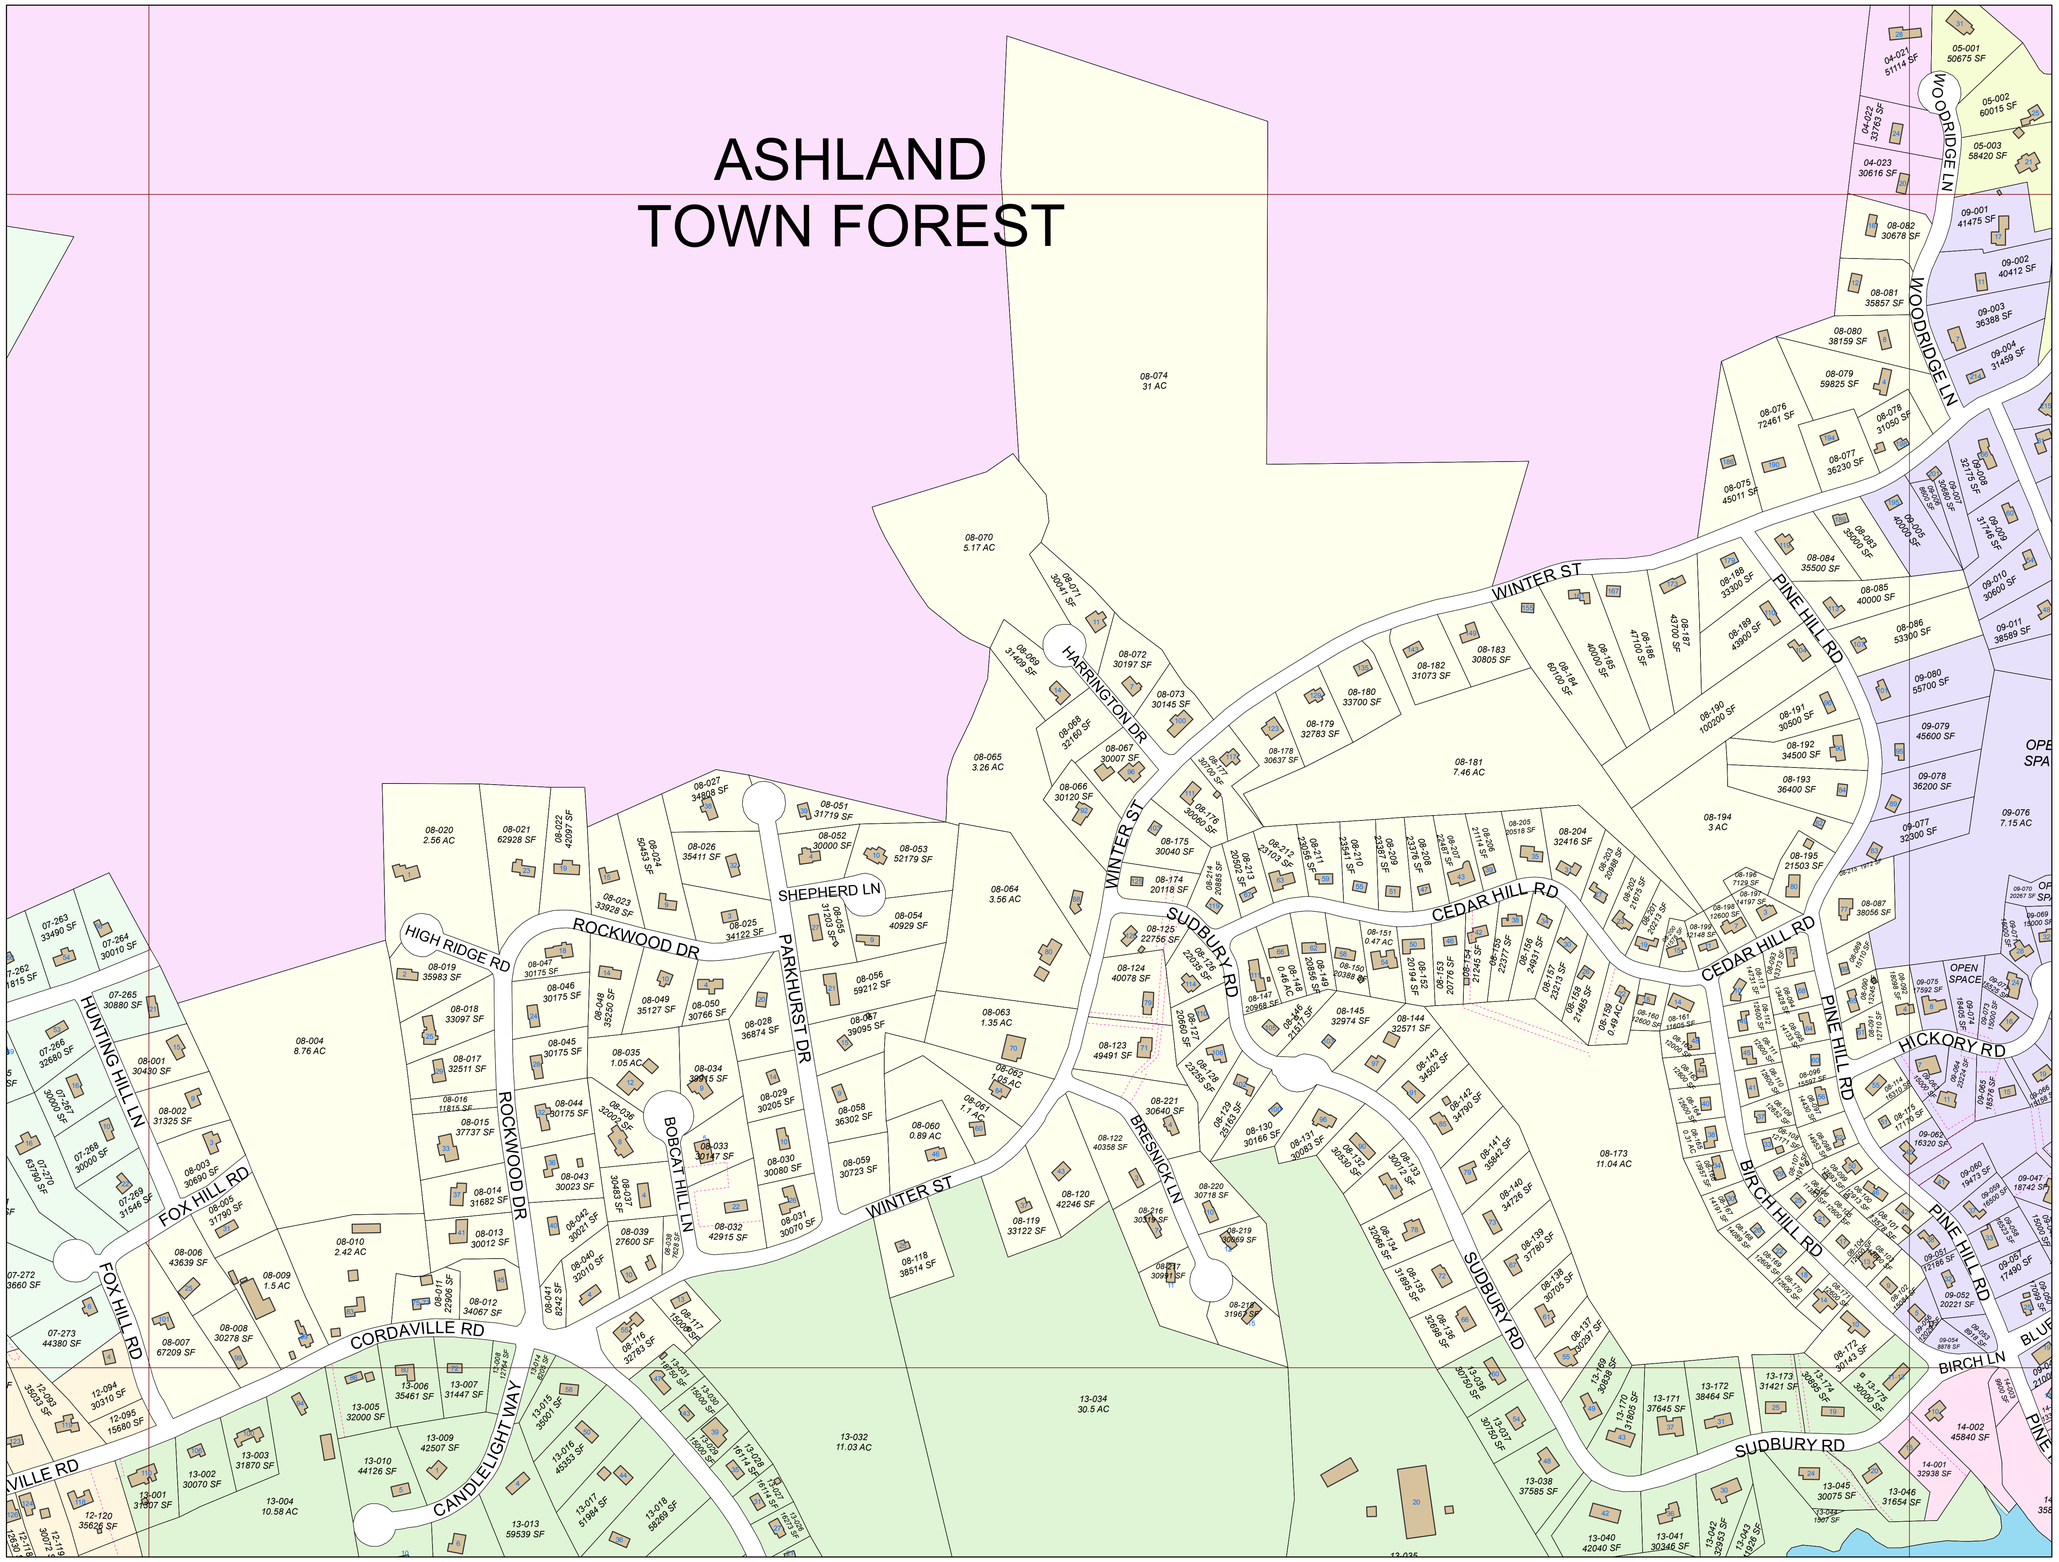

LEGEND

- TRAIN LINE
- EASEMENT
- BUILDINGS
- Map 01
- Map 02
- Map 03
- Map 04
- Map 05
- Map 06
- Map 07
- Map 08
- Map 09
- Map 10
- Map 11
- Map 12
- Map 13
- Map 14
- Map 15
- Map 16
- Map 17
- Map 18
- Map 19
- Map 20
- Map 21
- Map 22
- Map 23
- Map 24
- Map 25
- Map 26
- Map 27
- Map 28
- Map 29
- Map 30
- SURFACE WATER BODY
- RIVER
- TRAIN RIGHT OF WAY

03	04	05
07	08	09
12	13	14

01	02				
03	04	05			
06	07	08	09	10	
11	12	13	14	15	16
17	18	19	20	21	22
		23	24	25	26
		27	28	29	30

0 100 200 400 600 800 1,000 Feet

N W E S

TOWN OF ASHLAND - ASSESSOR TAX MAP 08 FY 2014

Information shown on this map is from the Ashland GIS database. The Town of Ashland does not guarantee the accuracy of the information. Users are responsible for determining its suitability for their intended use or purpose. Parcel lines depict approximate boundaries of land ownership and should not be used to support any legal determination of boundaries related to rights or interests in real property.

May, 2014

ASHLAND GIS INITIATIVE

08